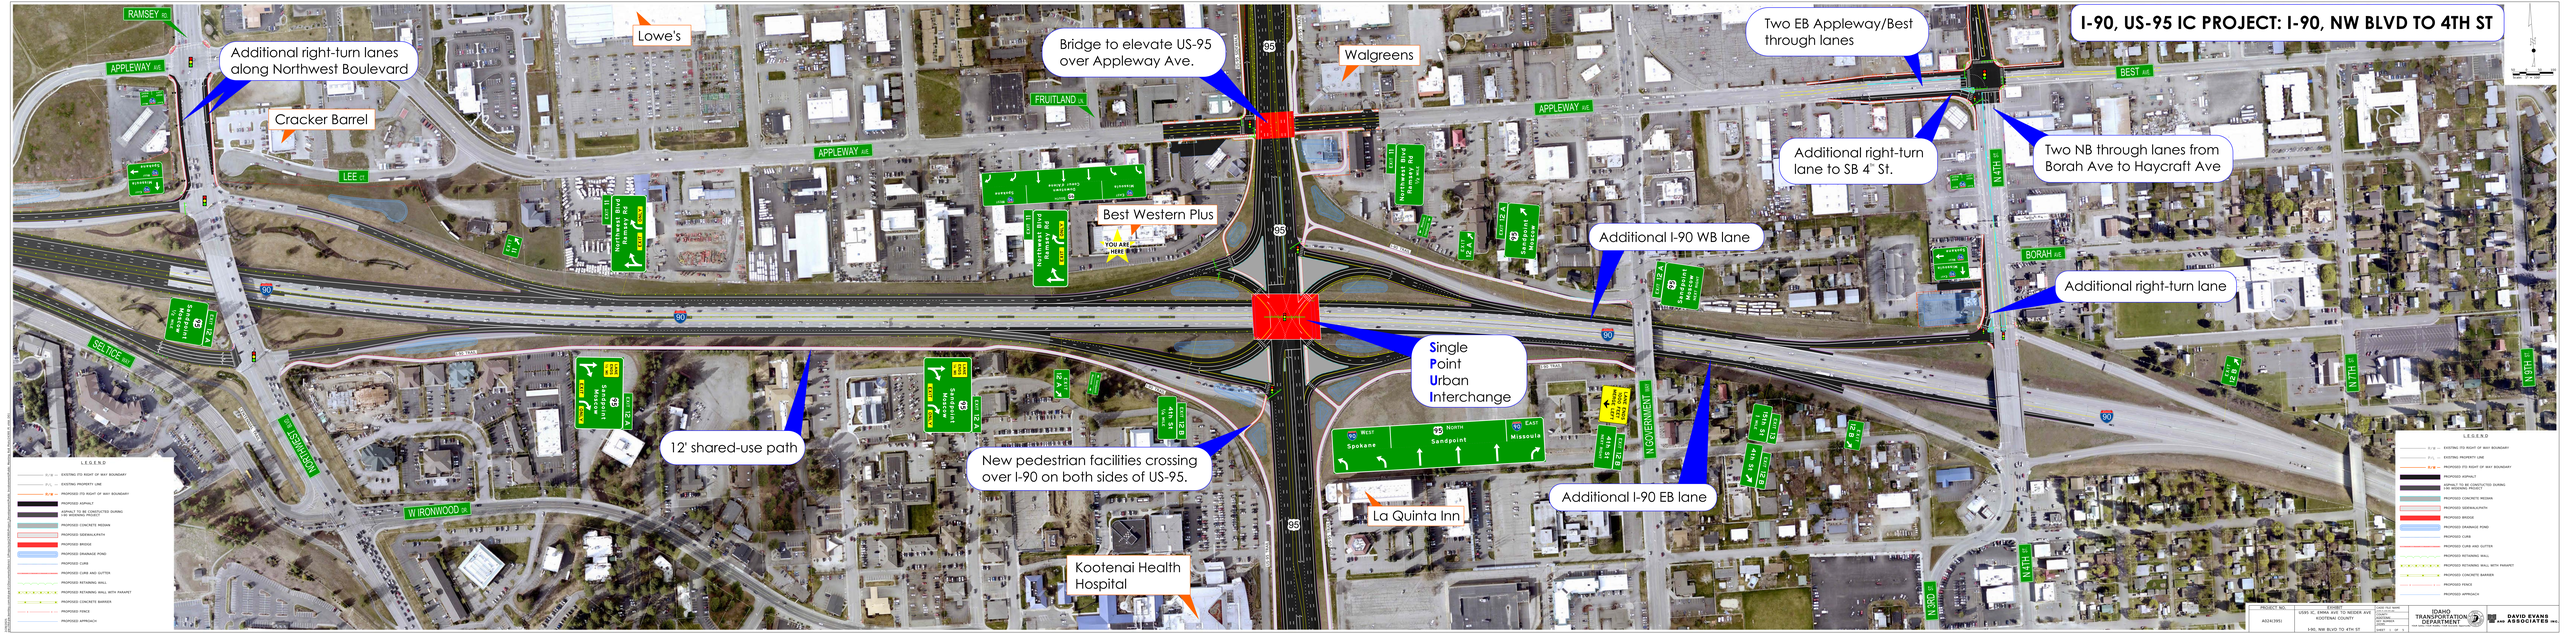I-90, US-95 IC PROJECT: I-90, NW BLVD TO 4TH ST